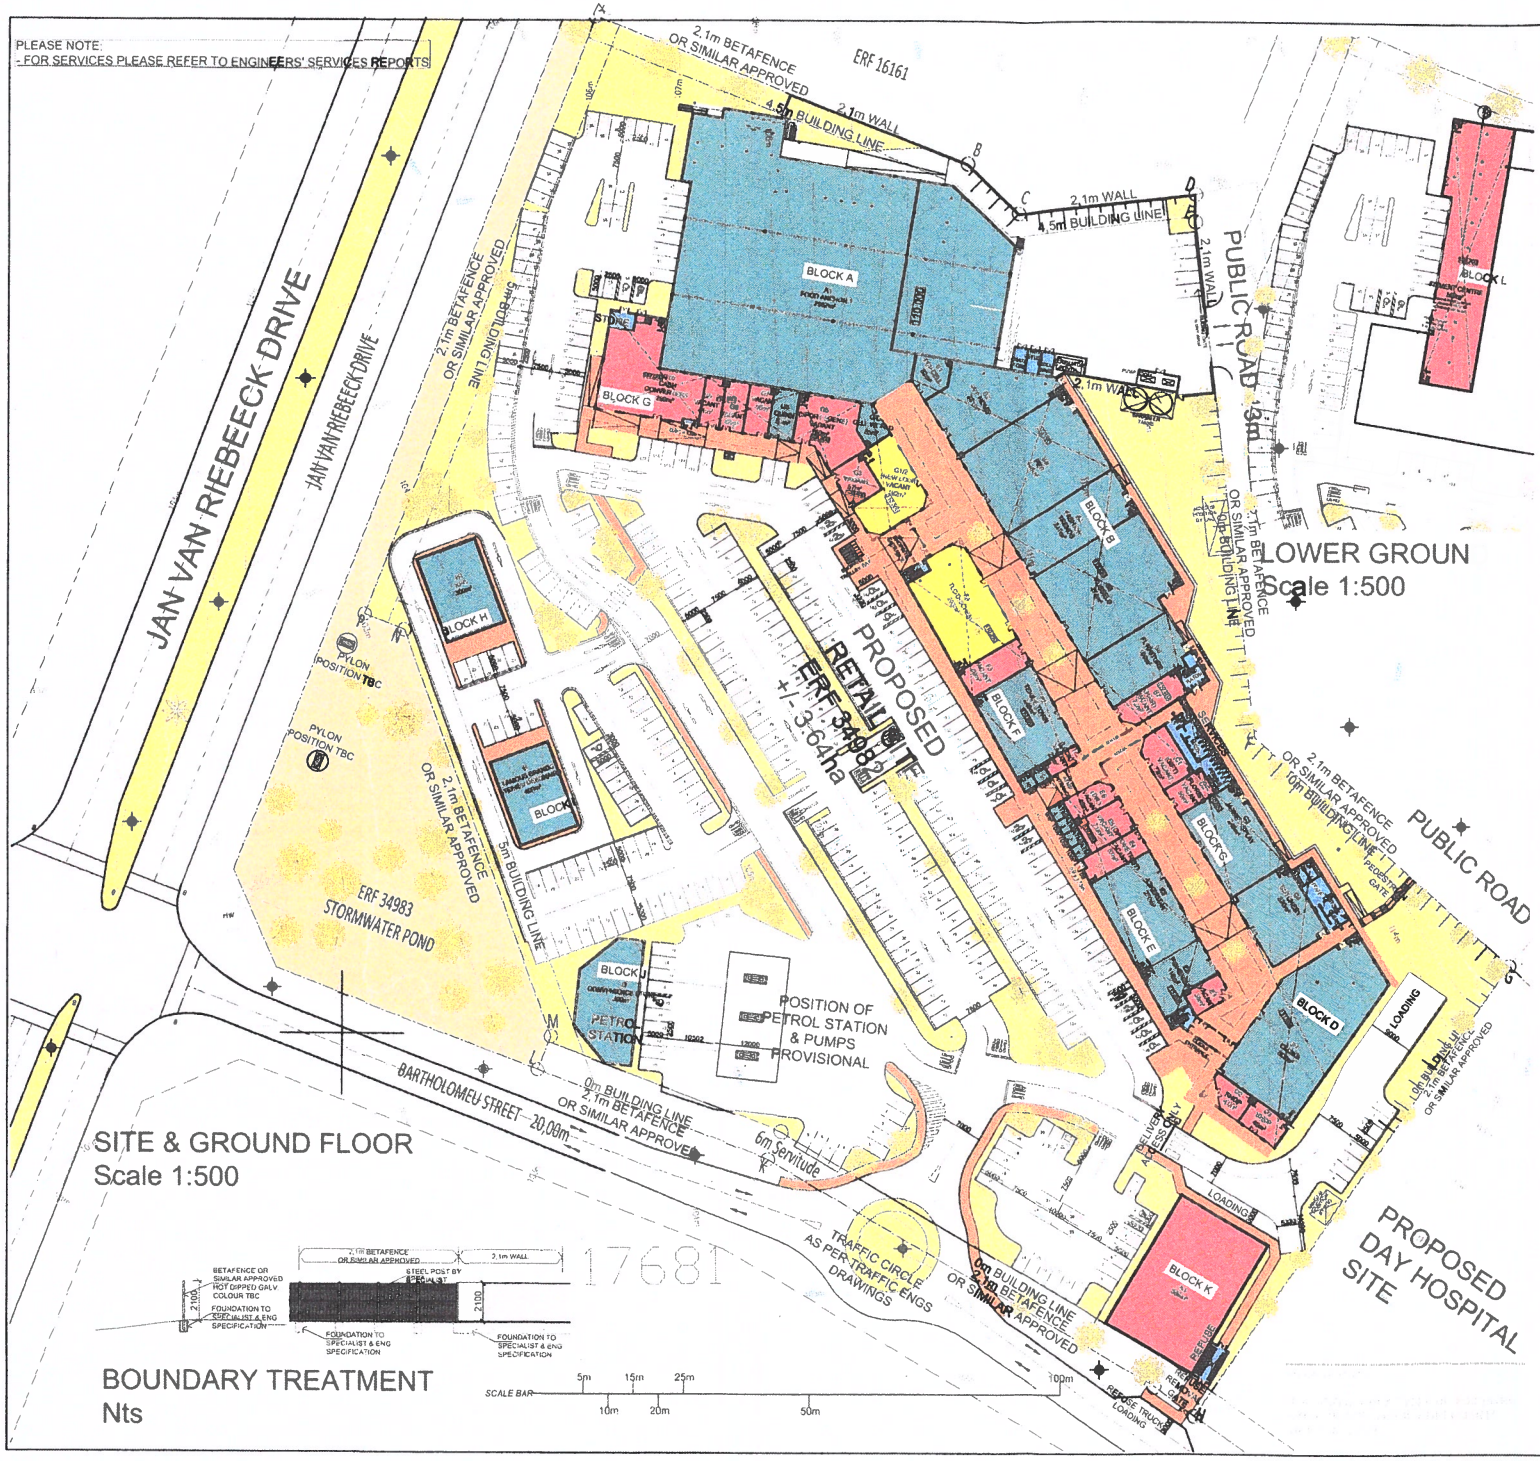

Revision	Description	Date
REV A	ISSUED FOR INFORMATION	14/03/2019
REV B	ADD SCALE BAR	15/03/2019
REV C	OMIT LEFT IN, REVISE PETROL STATION POSITION, ADD CIRCLE AT ENTRANCE, ADD FOOD COURT ABLUTIONS	27/03/2019
REV D	REINSTATE LEFT IN, REINSTATE PETROL STATION POSITION, AMEND SHOP LAYOUTS BLOCK C/D/E UPDATE PARKING ADD KFC LOADING BAY	29/03/2019
REV E	UPDATE SITE DIAGRAM & LAYOUT	05/04/2019
REV F	UPDATE DELIVERY ROAD	17/04/2019
REV G	UPDATE SDP LAYOUT	02/05/2019
REV H	UPDATE SDP LAYOUT	18/09/2019
REV I	UPDATE ENTRANCE TO SHOPPING CENTRE, REVISE BLOCK K, OMIT BLOCK L, REVISE PETROL STATION, REVISE PARKING, INCREASE BLOCK E, F & G GLA, MOVE BUILDING BACK-WARDS	15/10/2019
REV J	UPDATE COVERAGE	15/10/2019
REV K	REVISE TRAFFIC CIRCLE & BLOCK K, ADD LOWER GROUND FITMENT CENTRE	16/10/2019
REV L	REVISE PETROL STATION POSITION & ADD NOTE	17/10/2019
REV M	CHECK GLA; ADD REFUSE; UPDATE LEVELS; ADD SPRINKLER TANKS & PUMP ROOM; MOVE GENERATOR ETC.; ADD DIMS TO PARKING	24/10/2019
REV N	MOVE GB @ CLICKS; UPDATE SHOPRITE GATE; SHOW BULK & HEIGHT	25/10/2019
REV O	REFUSE NEXT TO BLOCK K, UPDATE ROADS & PARKING; ADD PEDESTRIAN GATE; UPDATE AREAS; UPDATE LEVELS; ADD FENCE DETAIL	29/10/2019
REV P	ADD DISABLED & MOMS & TOTS PARKING, ADD SHOPRITE TROLLEY BAY	01/11/2019

SMUTS DE KOCK ARCHITECTS
ISSUED FOR SDP APPROVAL
01-11-2019

N W E S

TAKE NOTE

DIMENSIONS SCALED OFF THE DRAWING ARE NOT VALID. ALL DRAWINGS AND DISHES ARE SUBJECT TO CHECKED ON SITE BEFORE ANY MATERIAL IS ARE ORDERED OR BUILDING WORK COMMENCED.
ANY DISCREPANCIES BETWEEN DRAWINGS AND SHOULD BE DIRECTED TO THE ARCHITECT FOR APPROVAL.
COPYRIGHT OF THESE DRAWINGS IS PROTECTED AND RESERVED IN TERMS OF THE ARCHITECTS ACT 35 OF 1970 AND THE COPYRIGHT ACT 98 OF 1978 AND ANY UNAUTHORIZED INFRINGEMENT THEREOF OR REPRODUCTION WILL BE UNLAWFUL.

THE AUTHOR'S RIGHTS ARE RESERVED

LET WEL

GEEN MATES MOET VAN TEKENINGE AFGELEAAL WORD NIE. ALLE TEKENINGE EN AFMETINGS MOET OP TERREIN NAGEGAAN WORD ALVORENS ENIGE MATERIAAL BESTEL WORD OF SENUWERK UITGEVOER WORD.
EN DIE TEKENINGS MOET NIE VERKLEIN OF VERGROOT WORD NIE.
ENIGE VERSKILLE MOET AAN DIE ARGITEK VIR GOEDKEURING VOORGELE WORD.
AANSPREUS VAN HIERDIE TEKENINGE WORD SOOS DEUR VOORGESKRYF IN TERME VAN DIE ARGITEKTURE WET 35 VAN 1970 EN DIE KOPIEREGWET 98 VAN 1978 EN ENIGE INBREUMAKING HIERTEEN WORD BEVOLGREGSAAK GEMAAK WORD.

DIE OUTEUR SE REGTE WORD BEWAAR

6 JONKERSHOEK ROAD
STELLENBOSCH
7600
tel 021 887 7876
boota@smutsdekock.co.za
Smuts de Kock ARCHITECTS

projekbeskrywing / project description
NEW DAL JOSAFAT SHOPPING CENTRE, ERF 34982, PAARL, C/o JAN VAN RIEBEECK & BARTHOLOMEU STREET.

tekeningbeskrywing / drawing description
SITE DEVELOPMENT PLAN

get. aan / es	ch	skaal / scale
BS/ AK	BS	1:500 @ A1

datum / date	tekening no. / drawing no.
2018/03/13	S 101

werk no. / projno.: 1312
Rev. / Wys.: P

ANNEXURE A